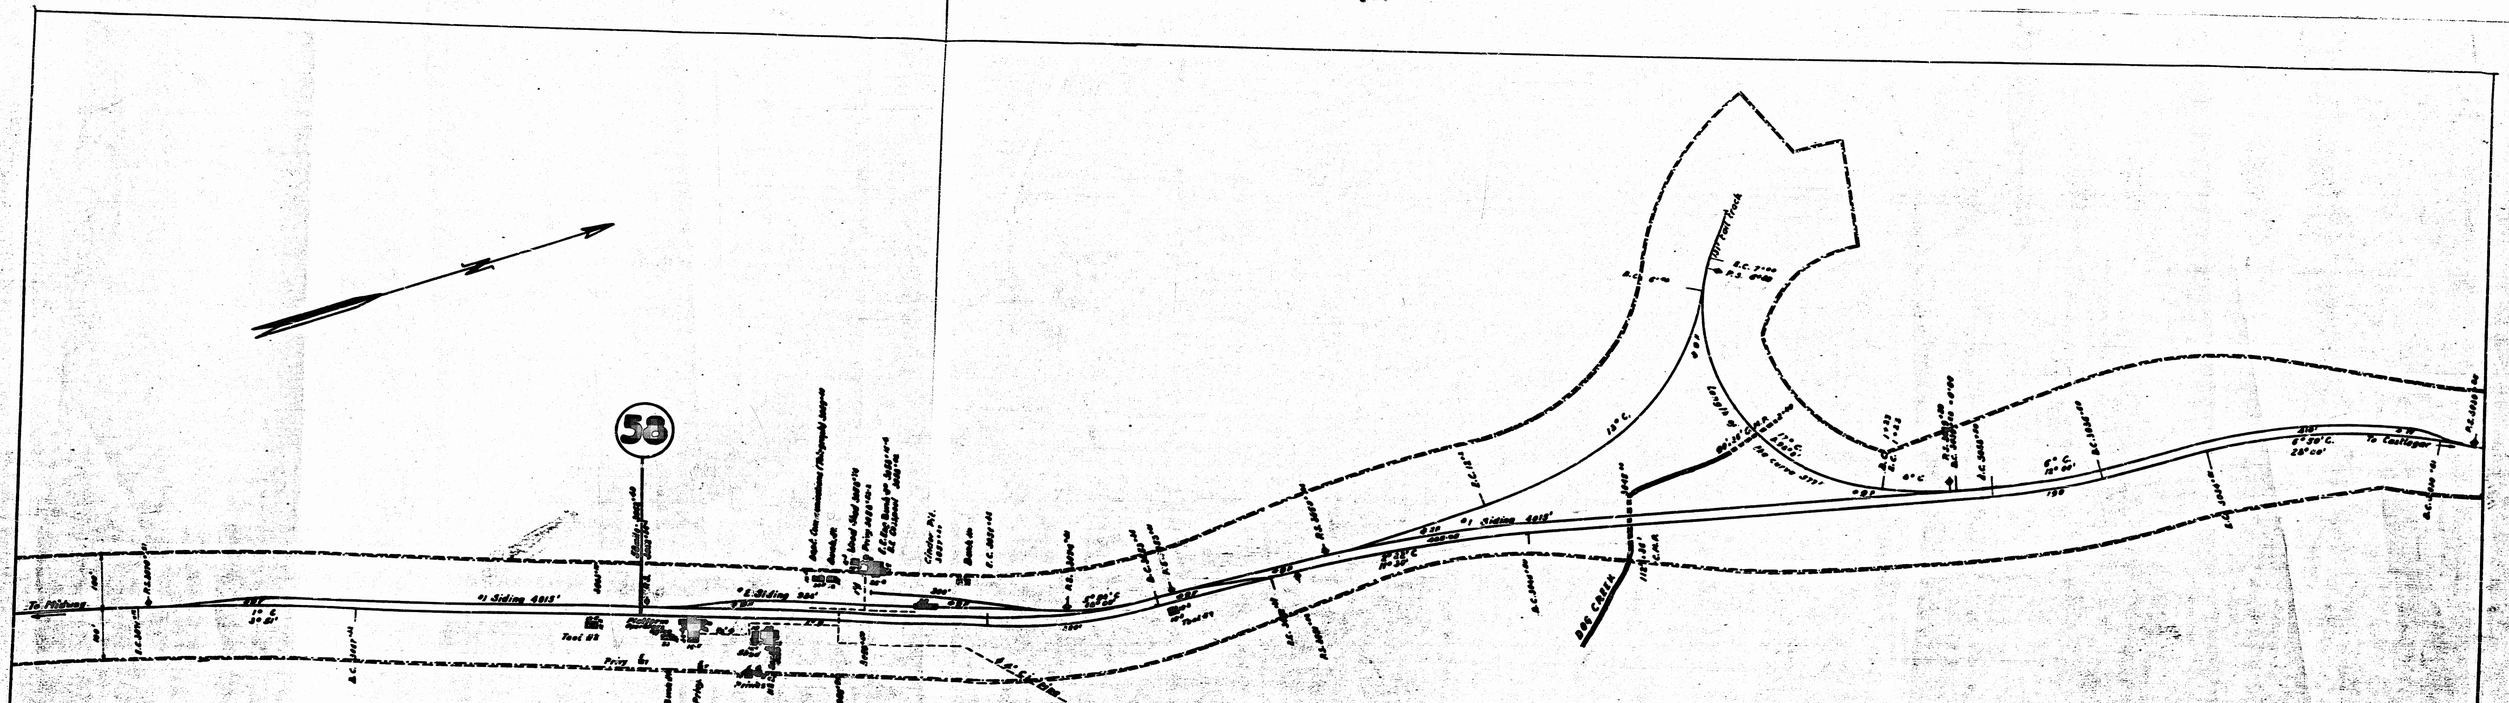
58
To Midway
#1 Siding 4015'
#2 Siding 984'
Tool Bd
Priv Gr
Priv Gr
Priv Gr